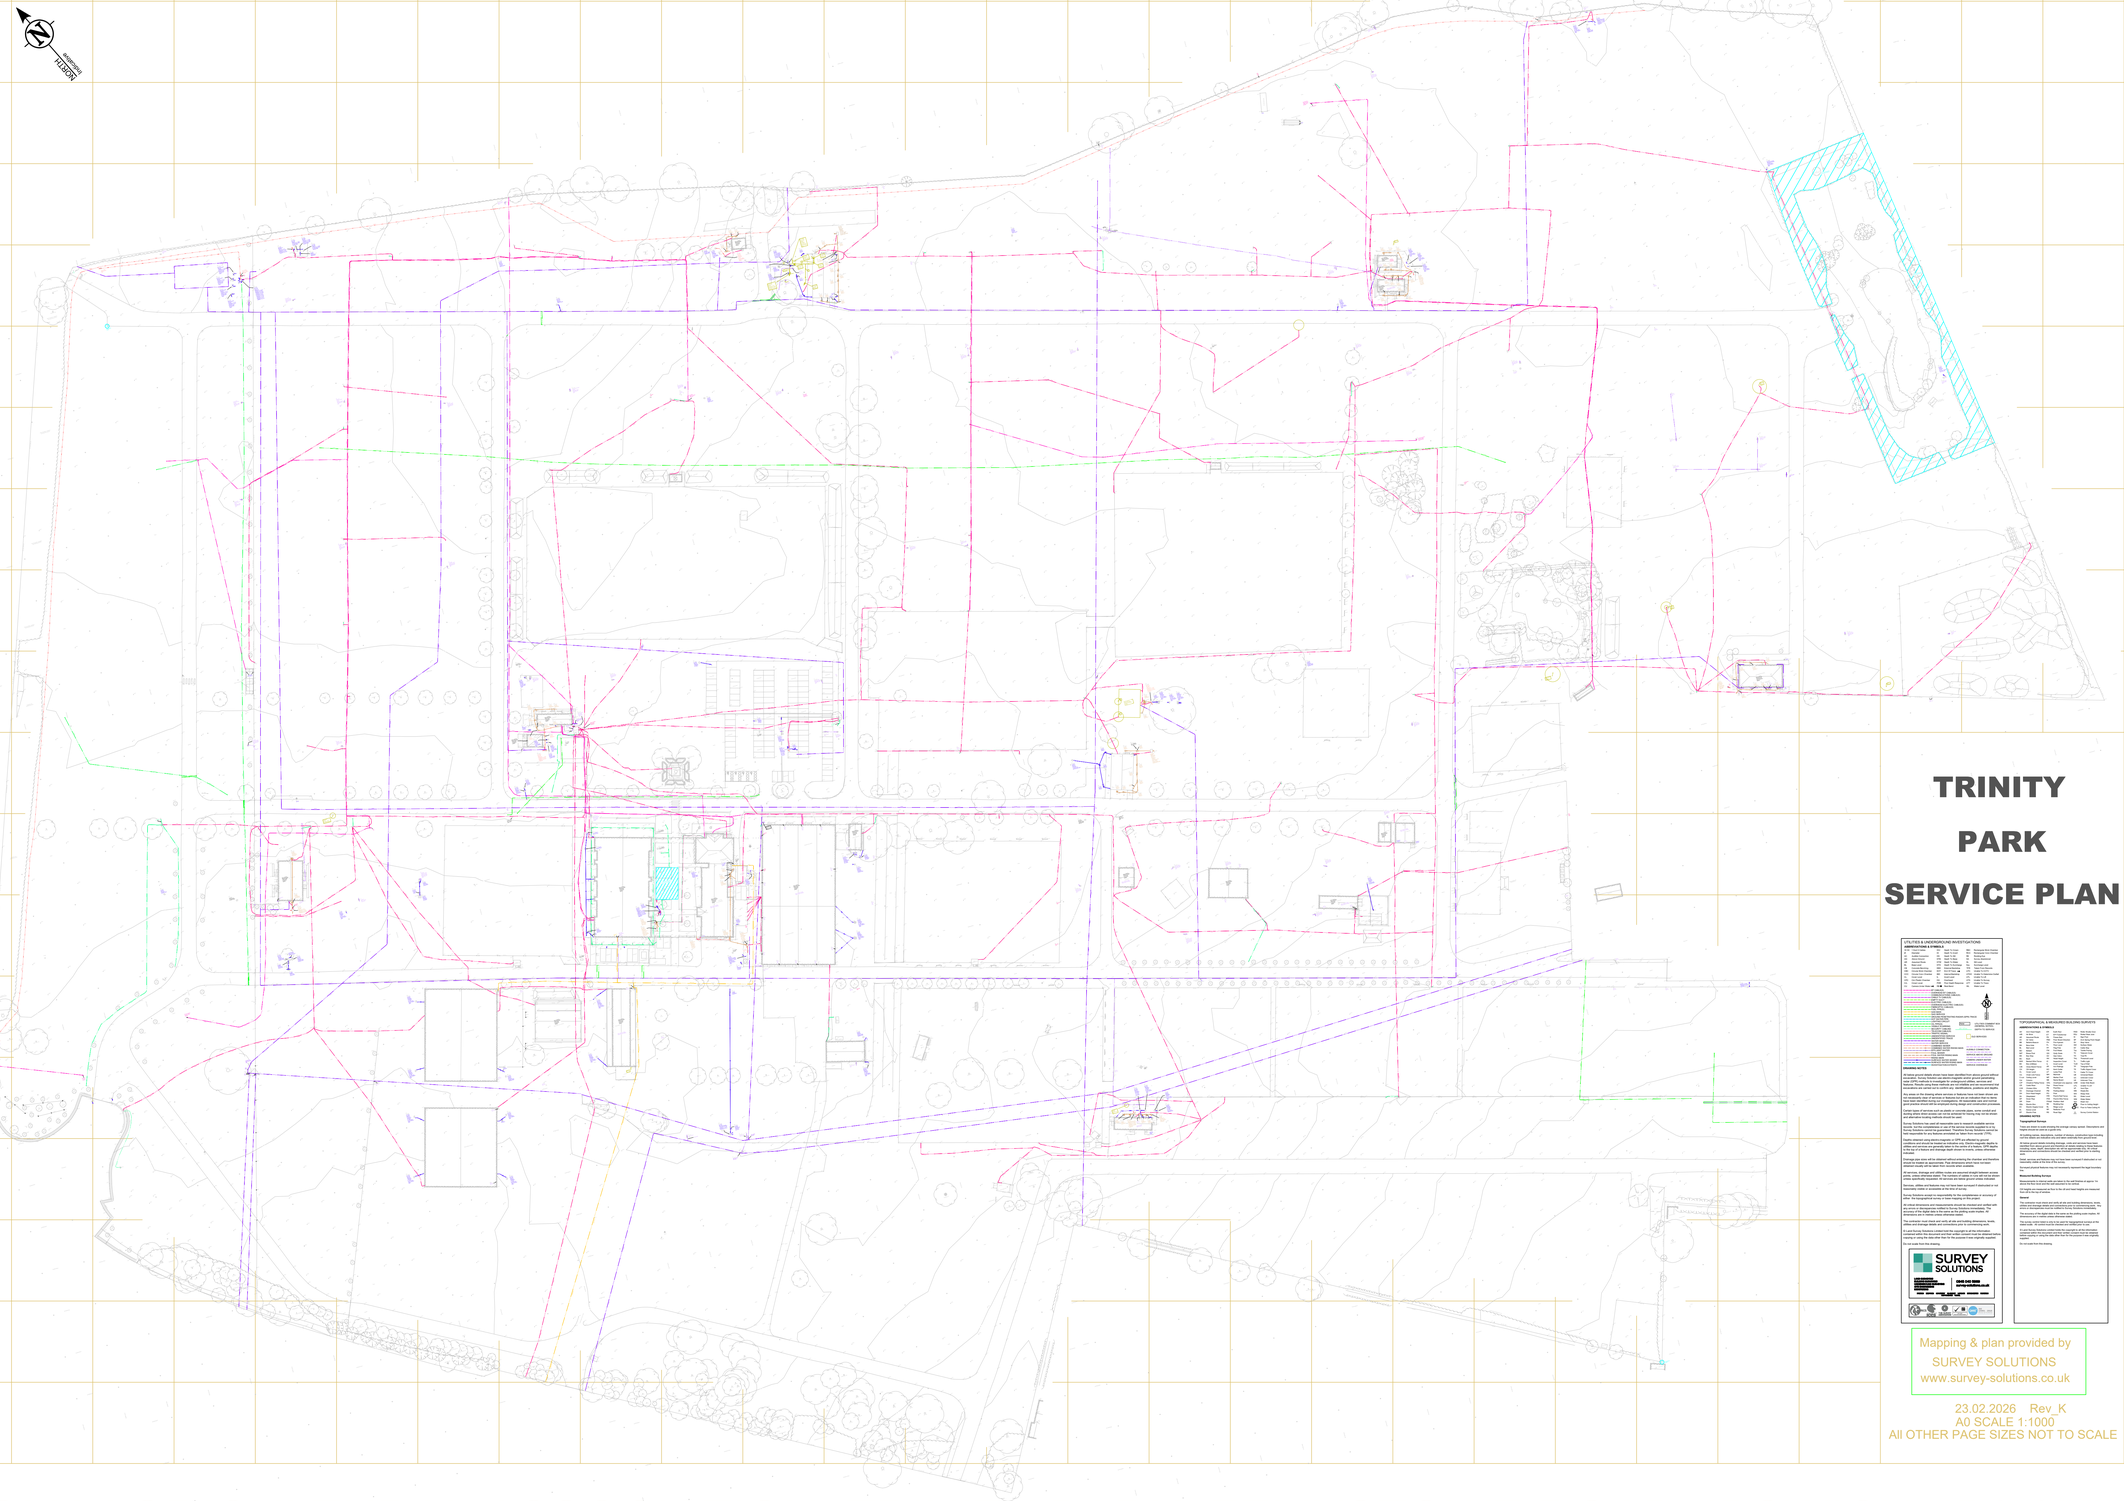


TRINITY PARK SERVICE PLAN

Mapping & plan provided by
SURVEY SOLUTIONS
www.survey-solutions.co.uk

23.02.2026 Rev_K
A0 SCALE 1:1000
All OTHER PAGE SIZES NOT TO SCALE

SUFFOLK AGRICULTURAL ASSOCIATION, TRINITY PARK, FELIXSTOWE ROAD, IPSWICH, IP3 8UH.